

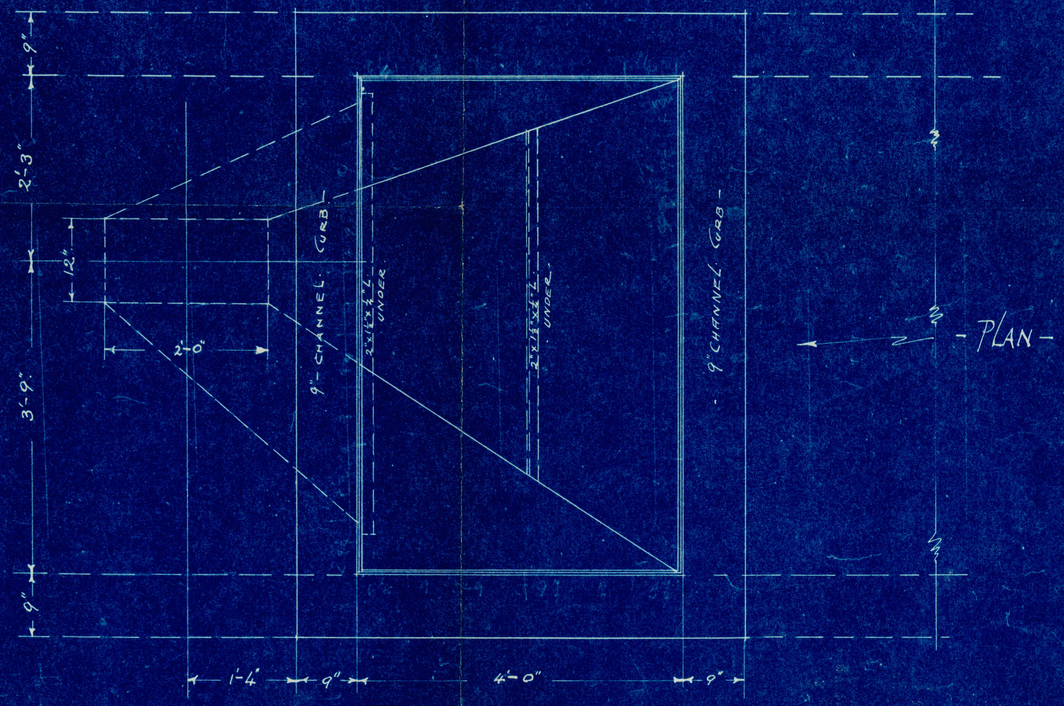


- PLAN -

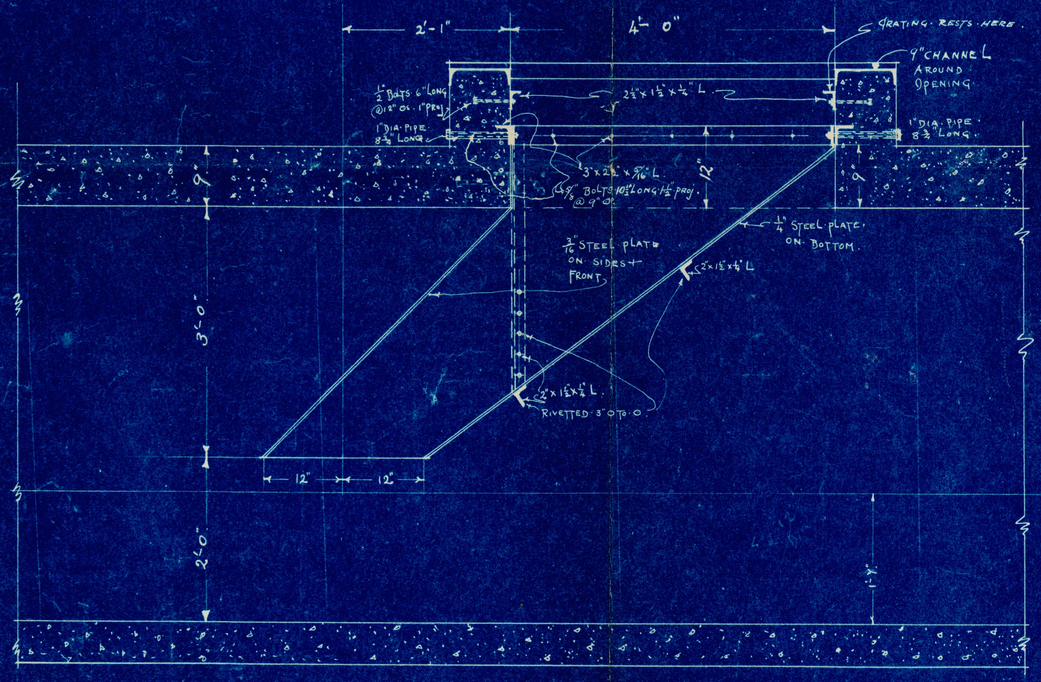

- LONGITUDINAL SECTION -

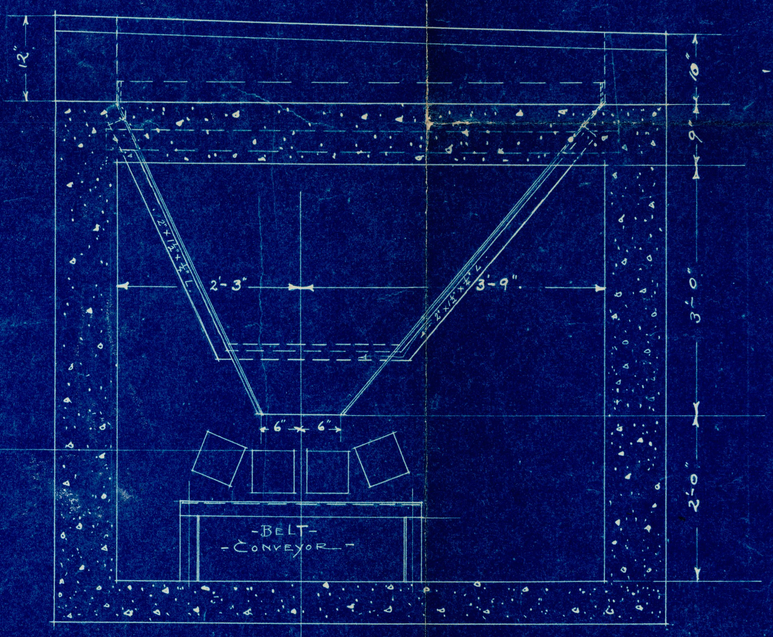

- CROSS - SECTION - TARO TUNNEL -
- LOOKING TOWARDS HOPPER -

- BERLINER GRAM-O-PHONE COY'S -
- POWER PLANT, MONTREAL -
DETAIL OF STEEL HOPPER TO BELT CONVEYOR SCALE 1"=1'-0"


FOR CONSTRUCTION - SEE DWG No. 2347 (CONCRETE + STEEL ETC)

NOTE THIS REVISED DRAWING CANCELS ALL PREVIOUS ISSUES OF THIS NUMBER.
CONTRACTOR FOR STEEL HOPPER:- TO CHECK ALL DIMENSIONS - AS THESE ARE NOT GUARANTEED - CORRECT -


J. M. ROBERTSON Limited
ENGINEERS
MONTREAL CANADA

DRAWING No 2384


DRAWN BY J. RAXTER	DATE 27th Dec/24
CHECKED BY	DATE
REVISED Bolts changed etc.	DATE 2/1st Dec/24

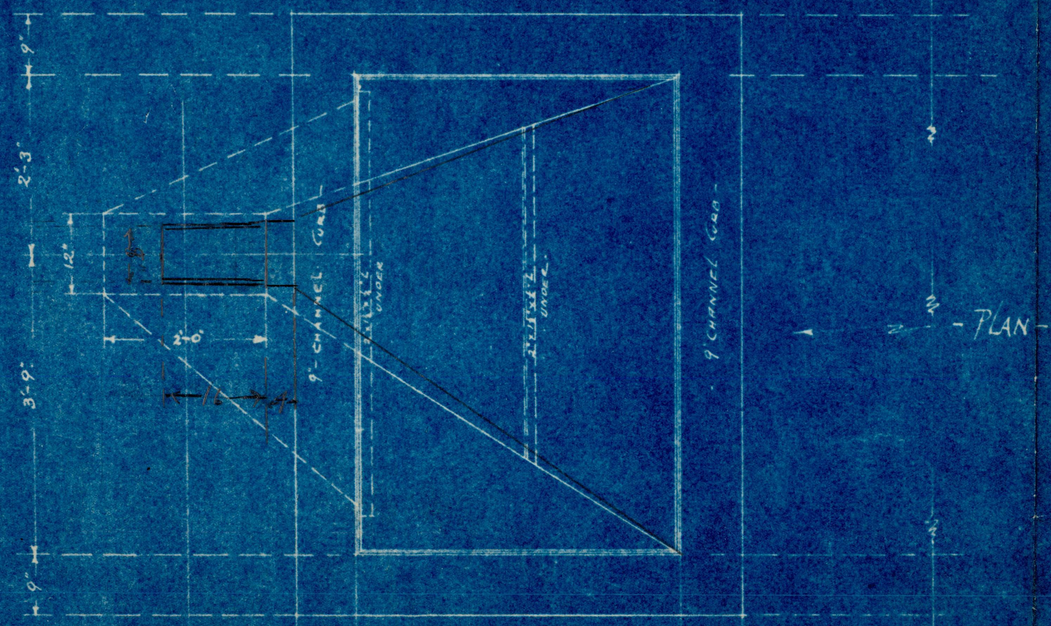

- PLAN -

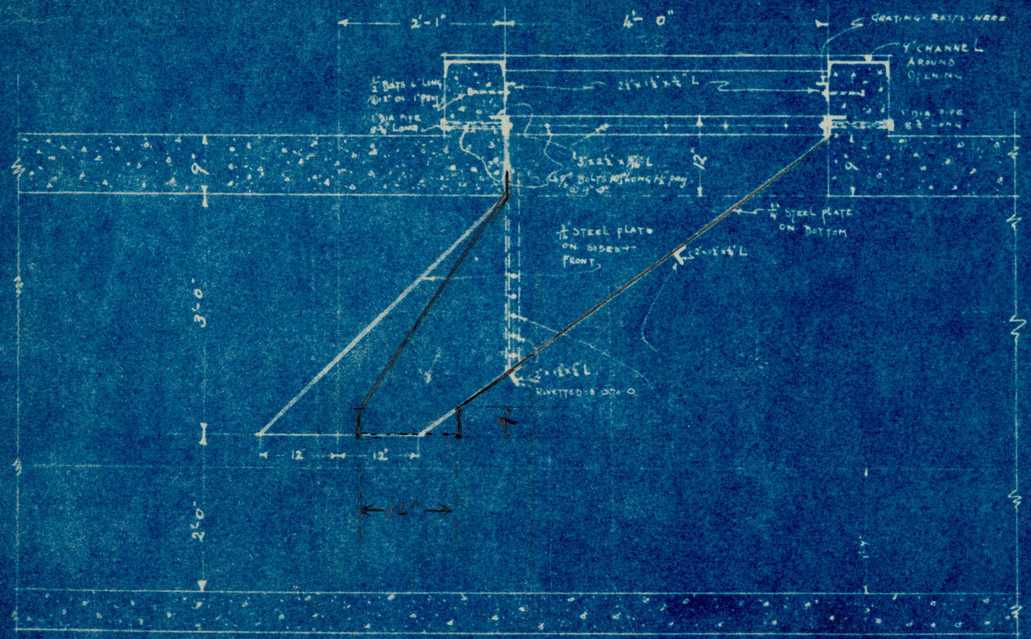

- LONGITUDINAL SECTION -

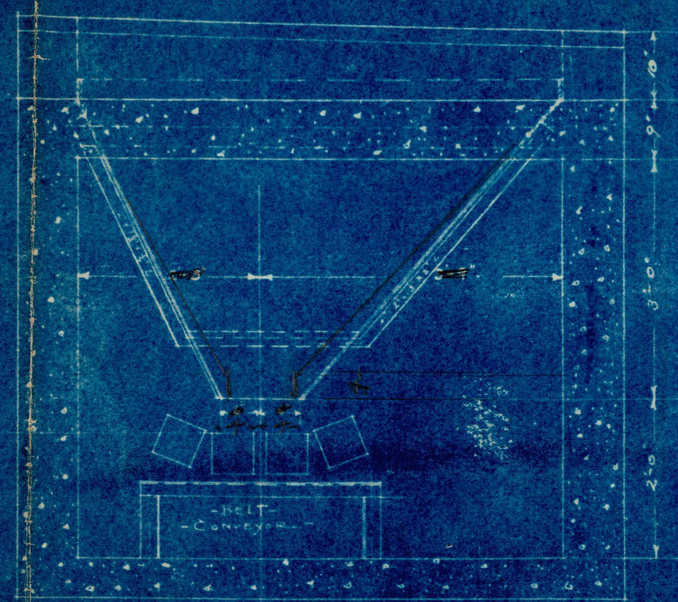

- CROSS SECTION THRO TUNNEL -
- LOOKING TOWARDS HOPPER -


- BERLINER GRAM-O-PHONE COYS -
- POWER PLANT MONTREAL -
DETAIL OF STEEL HOPPER
TO BELT CONVEYOR SCALE 1-1-0

FOR CONSTRUCTION - SEE DWG No 2347 (CONCRETE + STEEL ETC)


NOTE THIS REVISED DRAWING CANCELS ALL PREVIOUS ISSUES OF THIS NUMBER
CONTRACTOR FOR STEEL HOPPER TO CHECK ALL DIMENSIONS AS THESE ARE NOT GUARANTEED CORRECT

J. M. ROBERTSON Limited
ENGINEERS
MONTREAL CANADA
DRAWING No 2384


DRAWN BY J Baxter	DATE Oct 6 [illegible]
CHECKED BY	DATE
REVISED Belt Channel El	DATE Nov 4 [illegible]

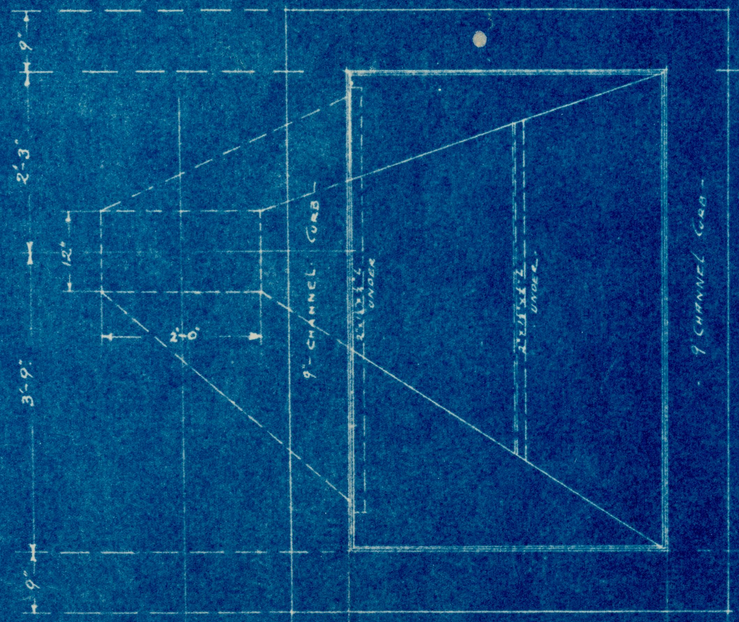

- PLAN -

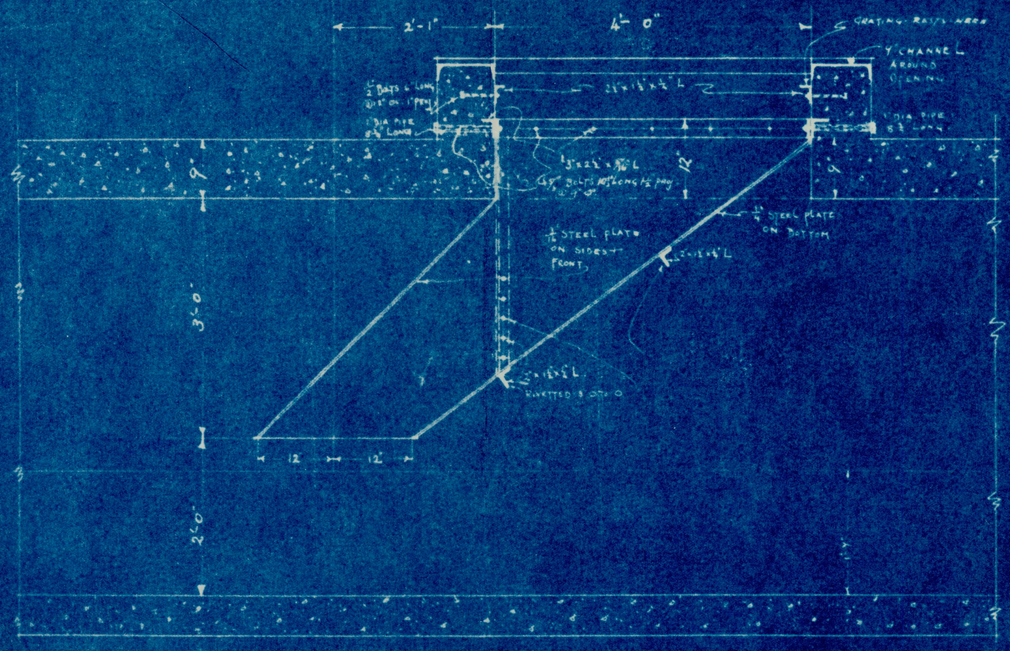

- LONGITUDINAL SECTION -

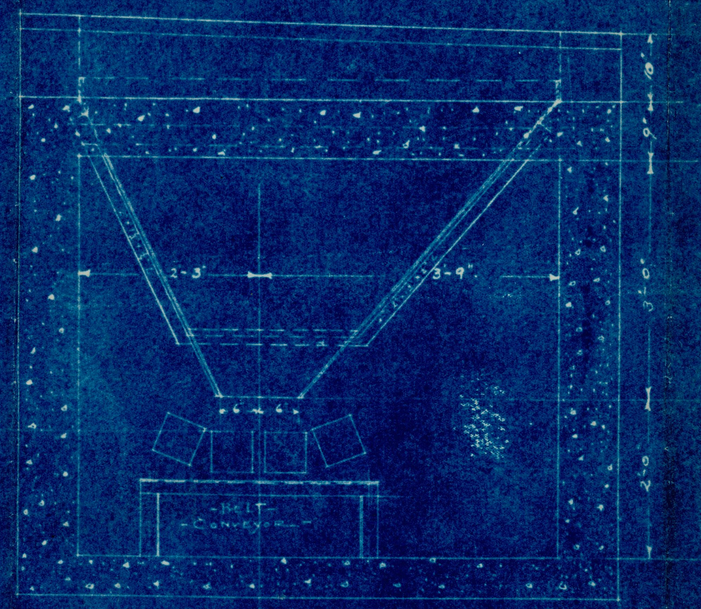

- CROSS SECTION THRO TUNNEL -
- LOOKING TOWARDS HOPPER -


- BERLINER GRAM-O-PHONE COYS -
- POWER PLANT MONTREAL -
DETAIL OF STEEL HOPPER
TO BELT CONVEYOR SCALE 1"-1'-0"

FOR CONSTRUCTION - SEE DWG N° 2347 (CONCRETE + STEEL ETC).


NOTE THIS REVISED DRAWING CANCELS ALL PREVIOUS ISSUES OF THIS NUMBER
CONTRACTOR FOR STEEL HOPPER TO CHECK ALL DIMENSIONS AS THESE ARE NOT GUARANTEED CORRECT

J. M. ROBERTSON Limited
ENGINEERS
MONTREAL CANADA
DRAWING No 2384


DRAWN BY	DATE
CHECKED BY	DATE
REVISED	DATE

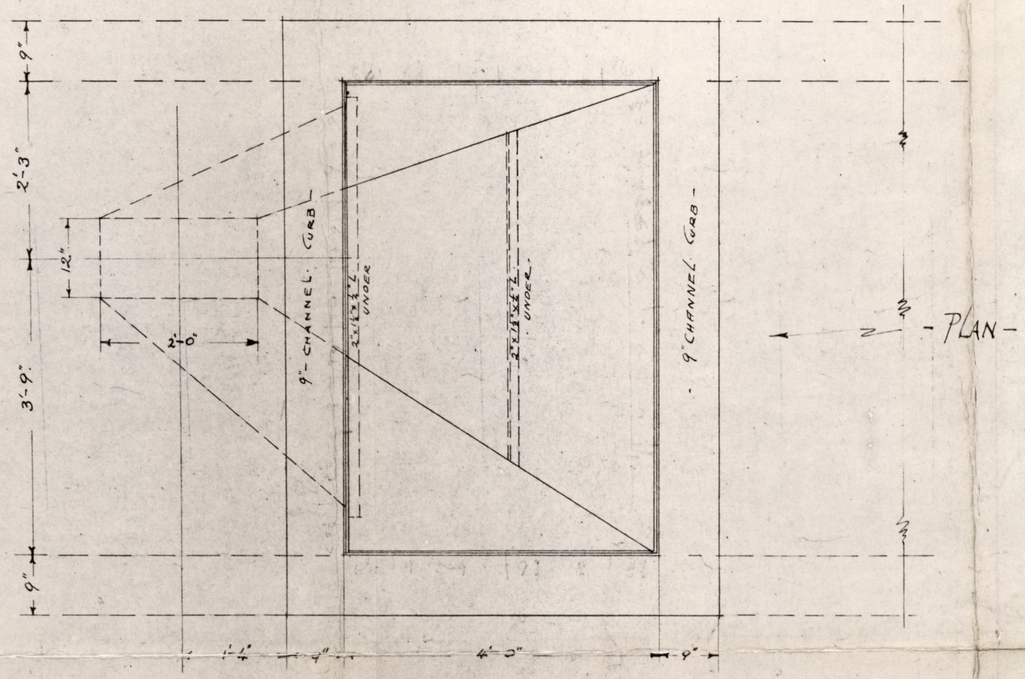

- PLAN -

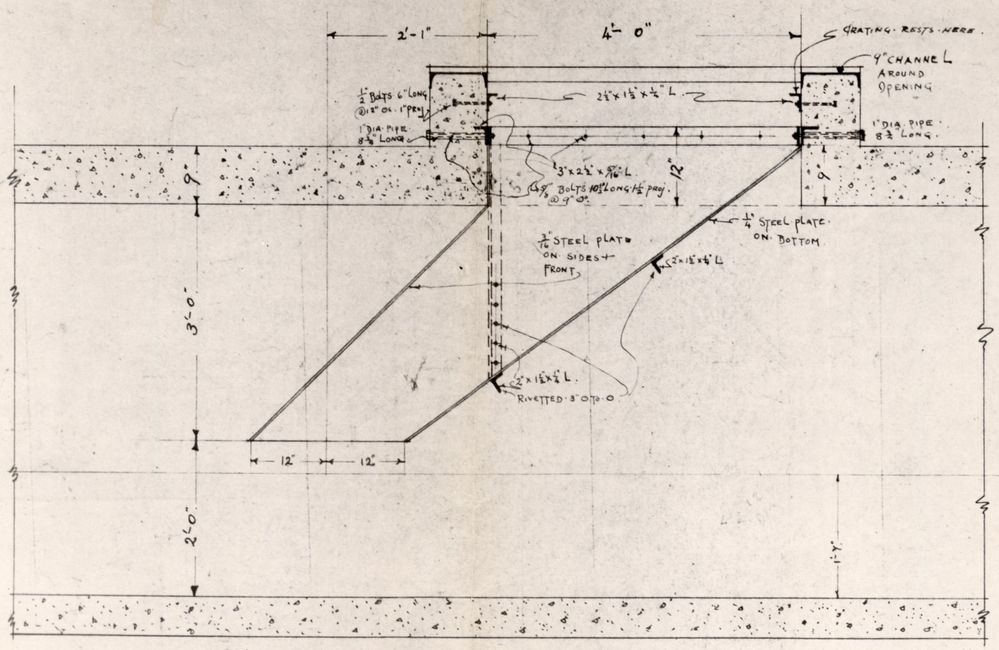

- LONGITUDINAL SECTION -

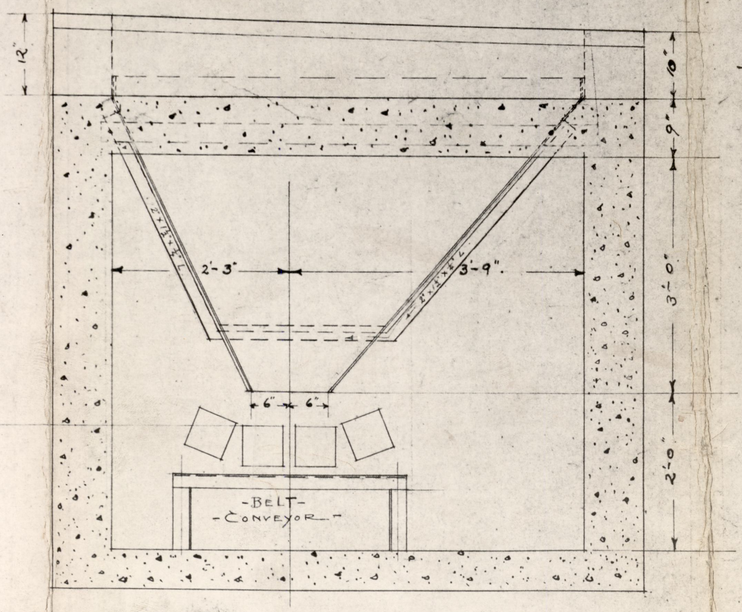

- CROSS - SECTION - TARO TUNNEL -
- LOOKING TOWARDS HOPPER -


- BERLINER GRAM-O-PHONE COY'S -
- POWER PLANT MONTREAL -
DETAIL OF STEEL HOPPER
TO BELT CONVEYOR SCALE 1"-1'-0"

FOR CONSTRUCTION - SEE DWG No. 2347 (CONCRETE + STEEL ETC).


NOTE THIS REVISED DRAWING CANCELS ALL PREVIOUS ISSUES OF THIS NUMBER
CONTRACTOR FOR STEEL HOPPER:
TO CHECK ALL DIMENSIONS -
AS THESE ARE NOT GUARANTEED -
CORRECT -

J. M. ROBERTSON Limited
ENGINEERS
MONTREAL CANADA
DRAWING No 2384


DRAWN BY J. BAXTER	DATE 30th DEC 1920
CHECKED BY	DATE
REVISED BOLTS CHANGED ETC.	DATE 24TH DEC 1920

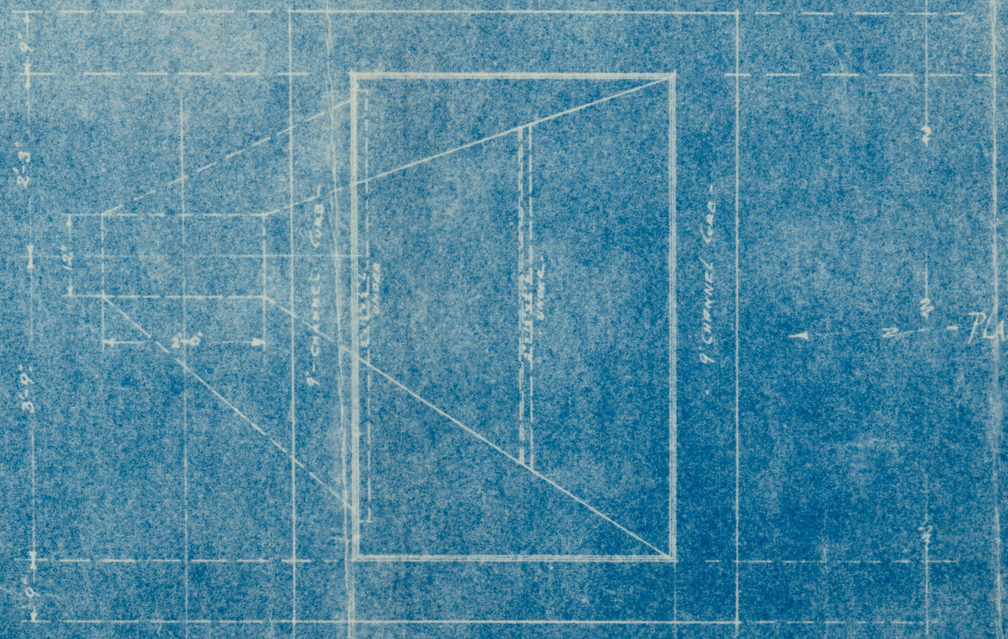

- PLAN -

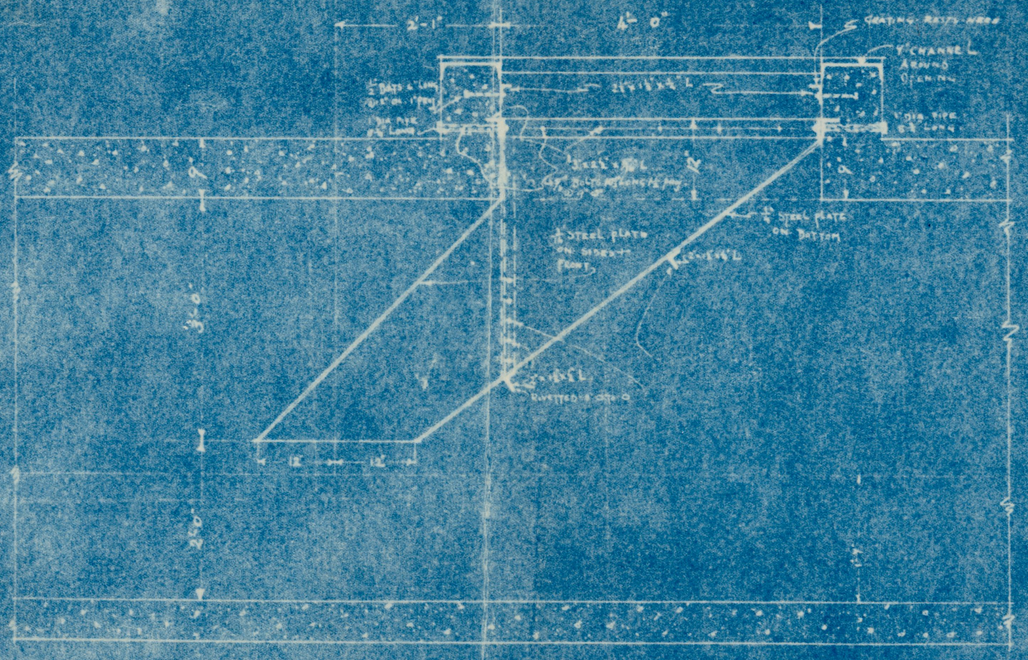

- LONGITUDINAL SECTION -

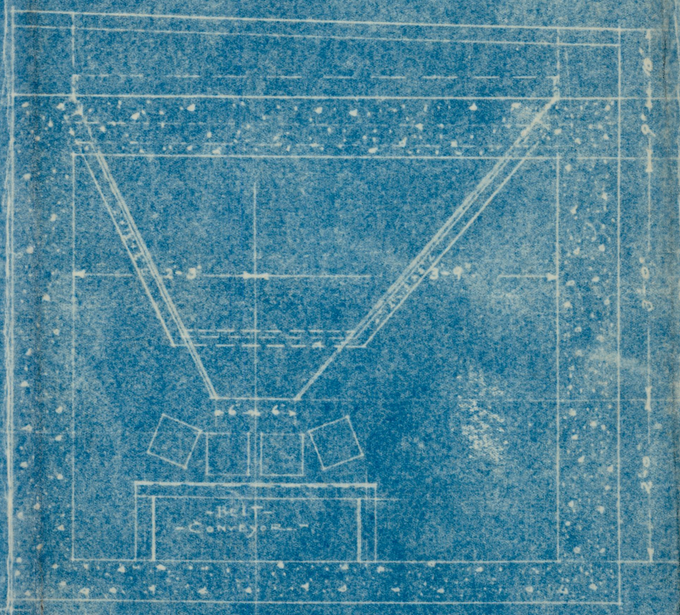

- CROSS SECTION THRO TUNNEL -
- LOOKING TOWARDS HOPPER -


- BERLINER GRAM-O-PHONE COYS -
- POWER PLANT MONTREAL -
DETAIL OF STEEL HOPPER TO BELT CONVEYOR SCALE 1"=1'-0"

FOR CONSTRUCTION - SEE DWG N. 2347 (CONCRETE + STEEL ETC)


NOTE THIS REVISED DRAWING CANCELS ALL PREVIOUS ISSUES OF THIS NUMBER. CONTRACTOR FOR STEEL HOPPER TO CHECK ALL DIMENSIONS AS THESE ARE NOT GUARANTEED CORRECT

J. M. ROBERTSON Limited
ENGINEERS
MONTREAL CANADA
DRAWING No 2384


DRAWN BY	DATE
CHECKED BY	DATE
REVISED	DATE

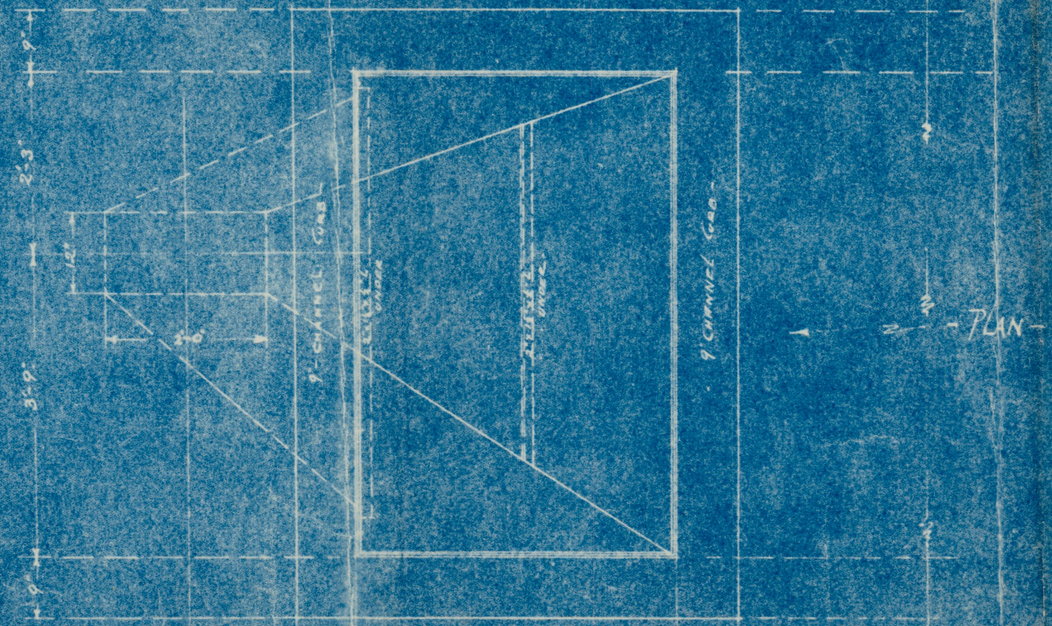

— PLAN —

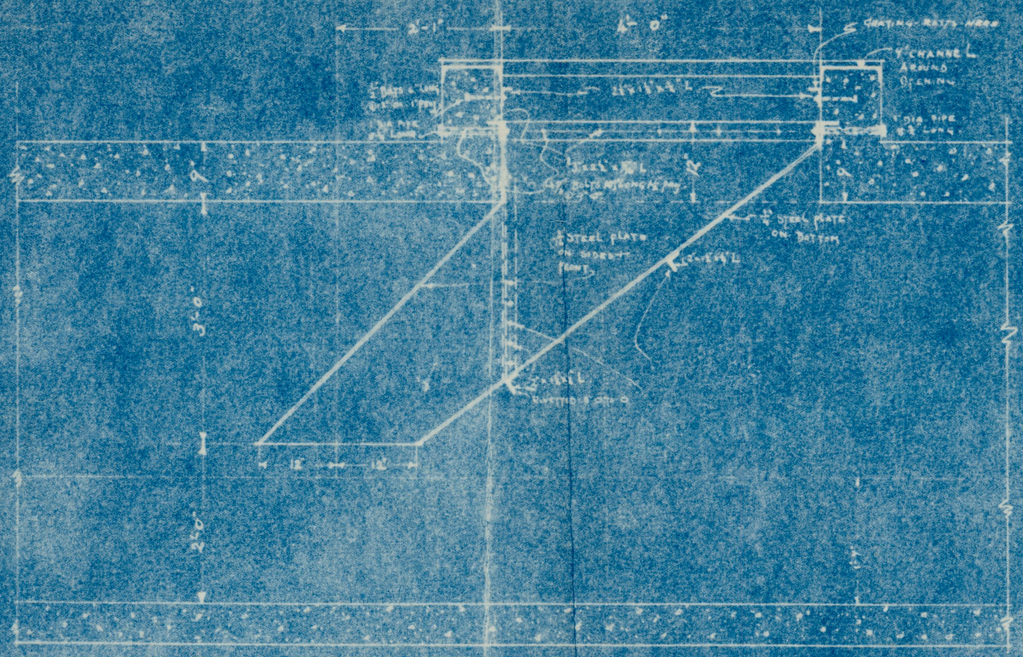

— LONGITUDINAL SECTION —

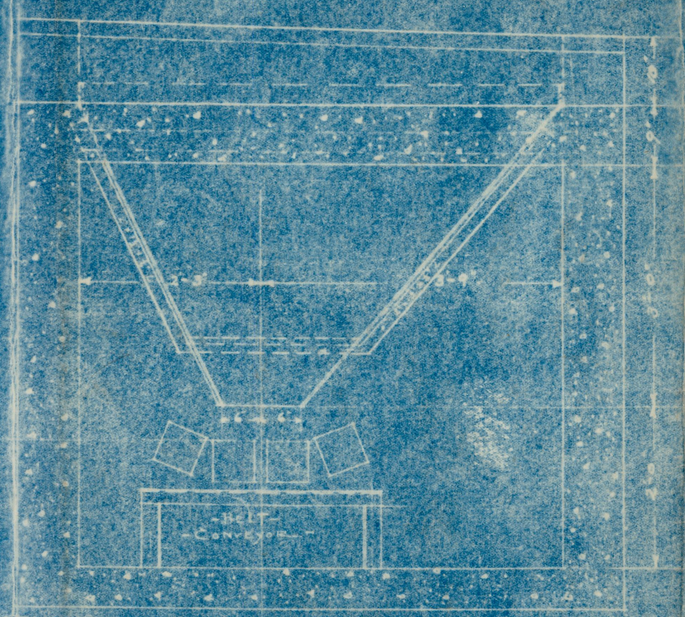

— CROSS SECTION THRO TUNNEL —
— LOOKING TOWARDS HOPPER —


— BERLINER GRAM-O-PHONE COYS —
— POWER PLANT MONTREAL —
DETAIL OF STEEL HOPPER
TO BELT CONVEYOR SCALE 1"=1'-0"

FOR CONSTRUCTION SEE DWG No 2347 (CONCRETE & STEEL ETC).


NOTE THIS REVISED DRAWING CANCELS ALL PREVIOUS ISSUES OF THIS NUMBER.
CONTRACTOR FOR STEEL HOPPERS TO CHECK ALL DIMENSIONS AS THESE ARE NOT GUARANTEED CORRECT.

J. M. ROBERTSON Limited
ENGINEERS
MONTREAL CANADA
DRAWING No 2384


DRAWN BY	DATE
CHECKED BY	DATE
REVISED	DATE

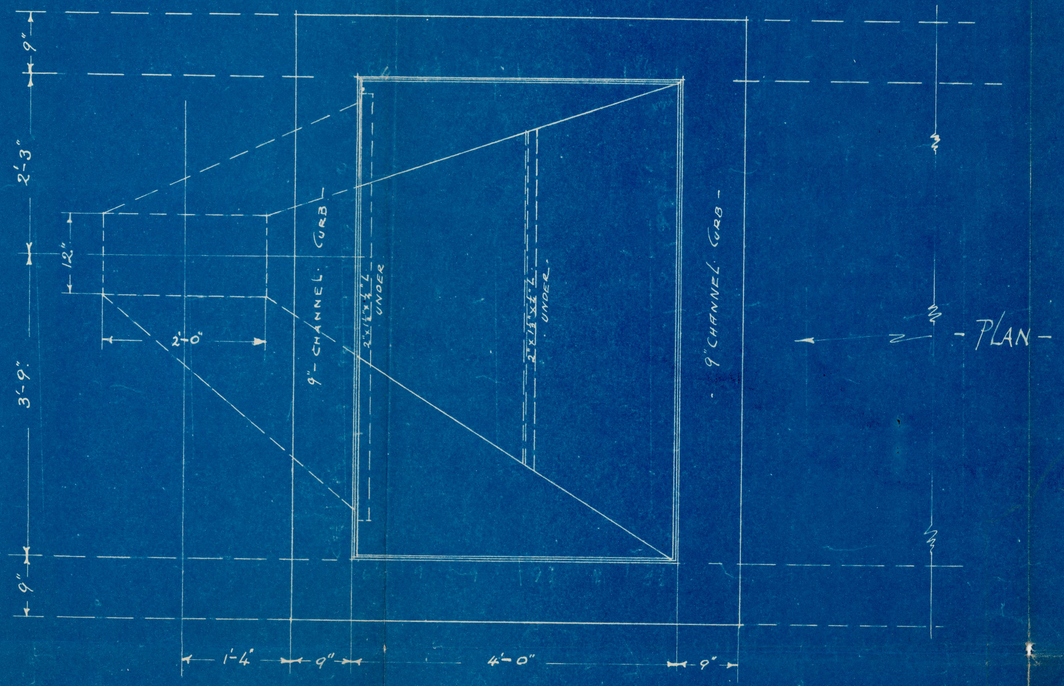

- PLAN -

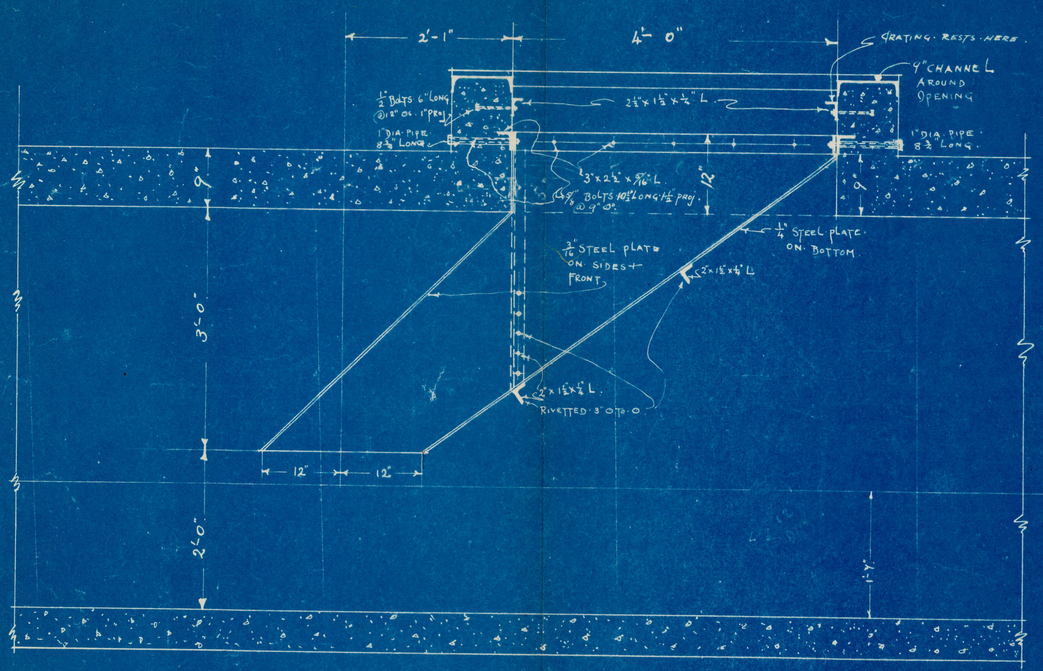

- LONGITUDINAL SECTION -

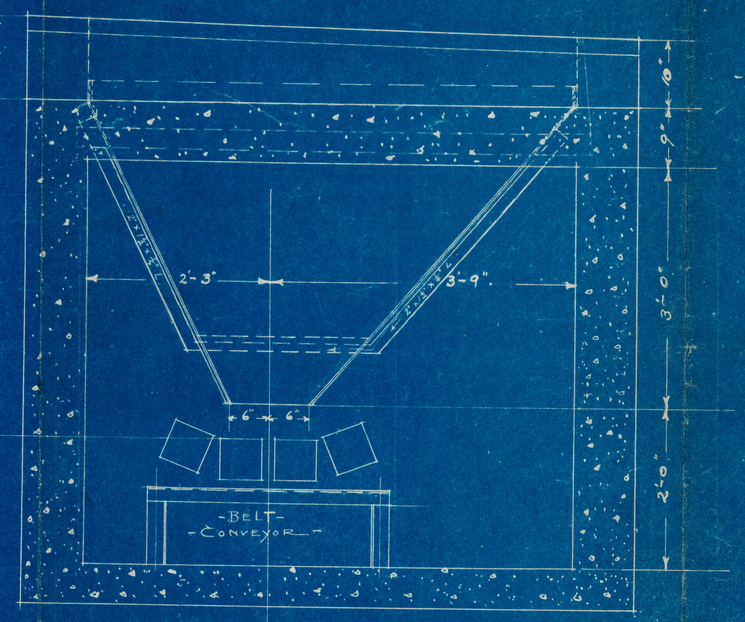

- CROSS - SECTION - TARO. TUNNEL -
- LOOKING TOWARDS HOPPER -

- BERLINER GRAM-O-PHONE COY'S -
- POWER PLANT MONTREAL -
DETAIL OF STEEL HOPPER TO BELT CONVEYOR SCALE 1"-1'-0"

FOR CONSTRUCTION - SEE DWG. No. 2347 (CONCRETE + STEEL ETC).

NOTE THIS REVISED DRAWING CANCELS ALL PREVIOUS ISSUES OF THIS NUMBER
CONTRACTOR FOR STEEL HOPPER:
TO CHECK ALL DIMENSIONS -
AS THESE ARE NOT GUARANTEED -
CORRECT -

J. M. ROBERTSON Limited
ENGINEERS
MONTREAL CANADA

DRAWING No 2384

DRAWN BY J. BAXTER	DATE 21st Dec 1920
CHECKED BY	DATE
REVISED Bolts changed etc.	DATE 24th Dec 1920