

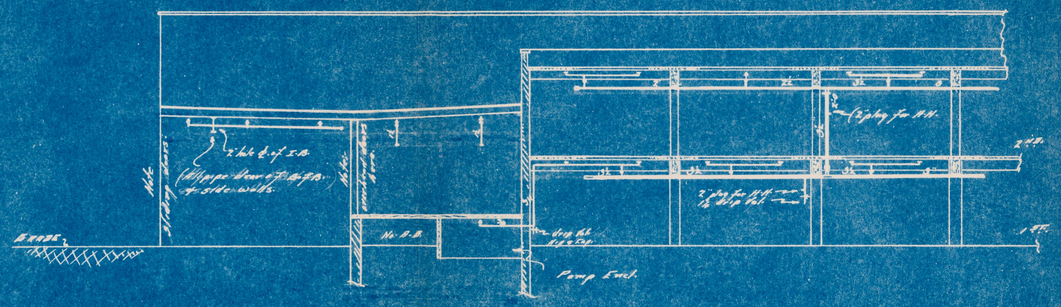


SECT. B.B.

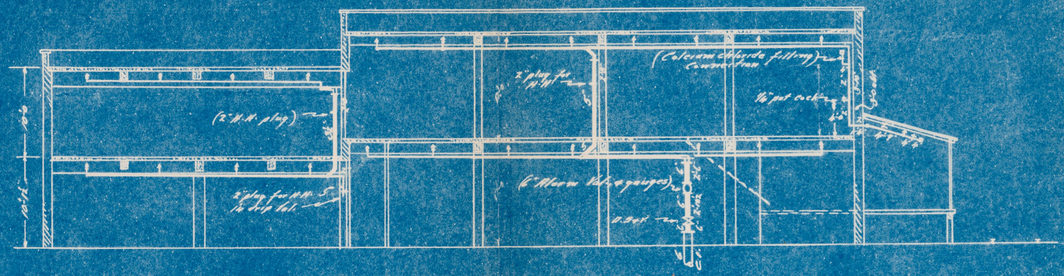

SECT. A.A.

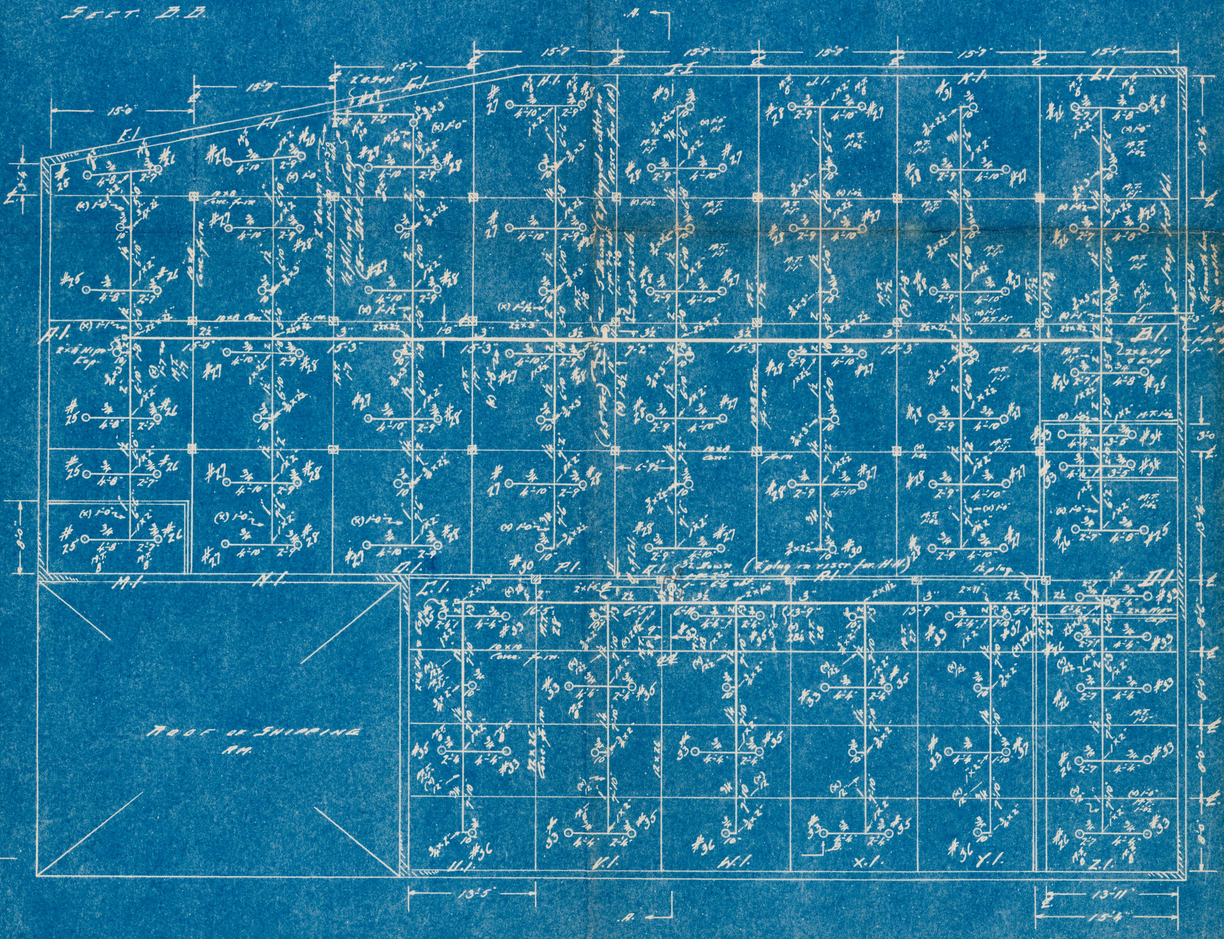

2 STORY SPR'S 138

LINE NUMBER	NUMBER OF LINES	TOTAL LINES	MAIN LETTER	NUMBER OF PIECES
26-26	1	26	N1	1
27	1	27	P1	1
28	1	26	F1	5
29	1	1	H1	5
30-31	1	4	E1	3
32	1	1	F1	3
33	1	12	G1	3
34	1	2	H1	4
35	1	3	J1	3
36	1	3	K1	4
37	1	2	L1	3
			M1	5
			N1	4
			Q1	4
			P1	3
			R1	4
			S1	3
			T1	4
			U1	4
TOTAL No. of Pcs.			V1	3
			W1	4
Y.1	3		X1	3
Z.1	4			

SPRINKLERS

○ 165°	○ 135°	○ 112½°	○ 175°	○ 210°	○	○ 330°	TOTAL
137							137

MARK PIPING FOR THIS STORY GREEN

NOTE—ALL PIPE MEASUREMENTS SHOWN ARE CUTTING DIMENSIONS. ADD 1½" INCHES TO MEASUREMENTS SHOWN TO OBTAIN THE DISTANCE BETWEEN SPRINKLERS ON LINES.

J. L. E. PRICE & CO. LTD.
MONTREAL, P.Q.

BLDG A.C.A. VICTOR CO. LTD. MONTREAL, P.Q.


SECTION	STORY
WARE.	2 STY

SCALE	CONT NO.	DRAWING No.	TUBE
1/8"=1'0"	H.F.A.5021	2.	


ENGINEER	DRAWN BY	DATE	CHECKED BY
W.S.L.	W.S.L.	4/6/40	
	REVISED BY		

GRINNELL COMPANY
OF CANADA, LTD.
INSTALLATON DIVISION
TORONTO, ONTARIO


#18

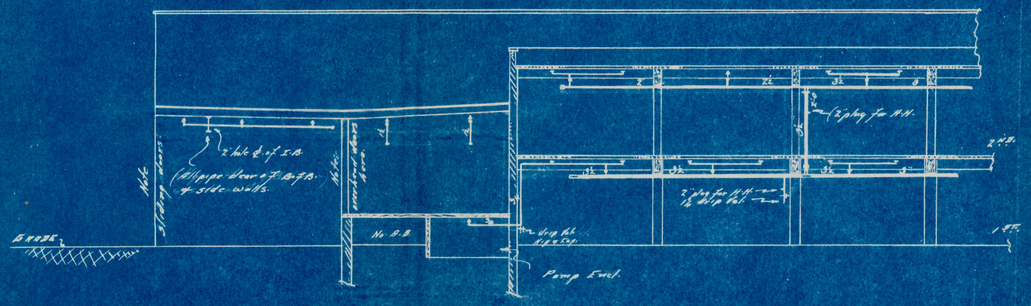


SECT. B.B.

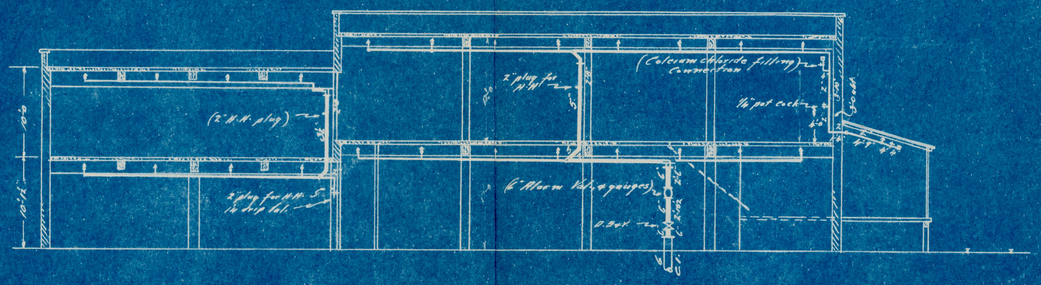


SECT. A.A.

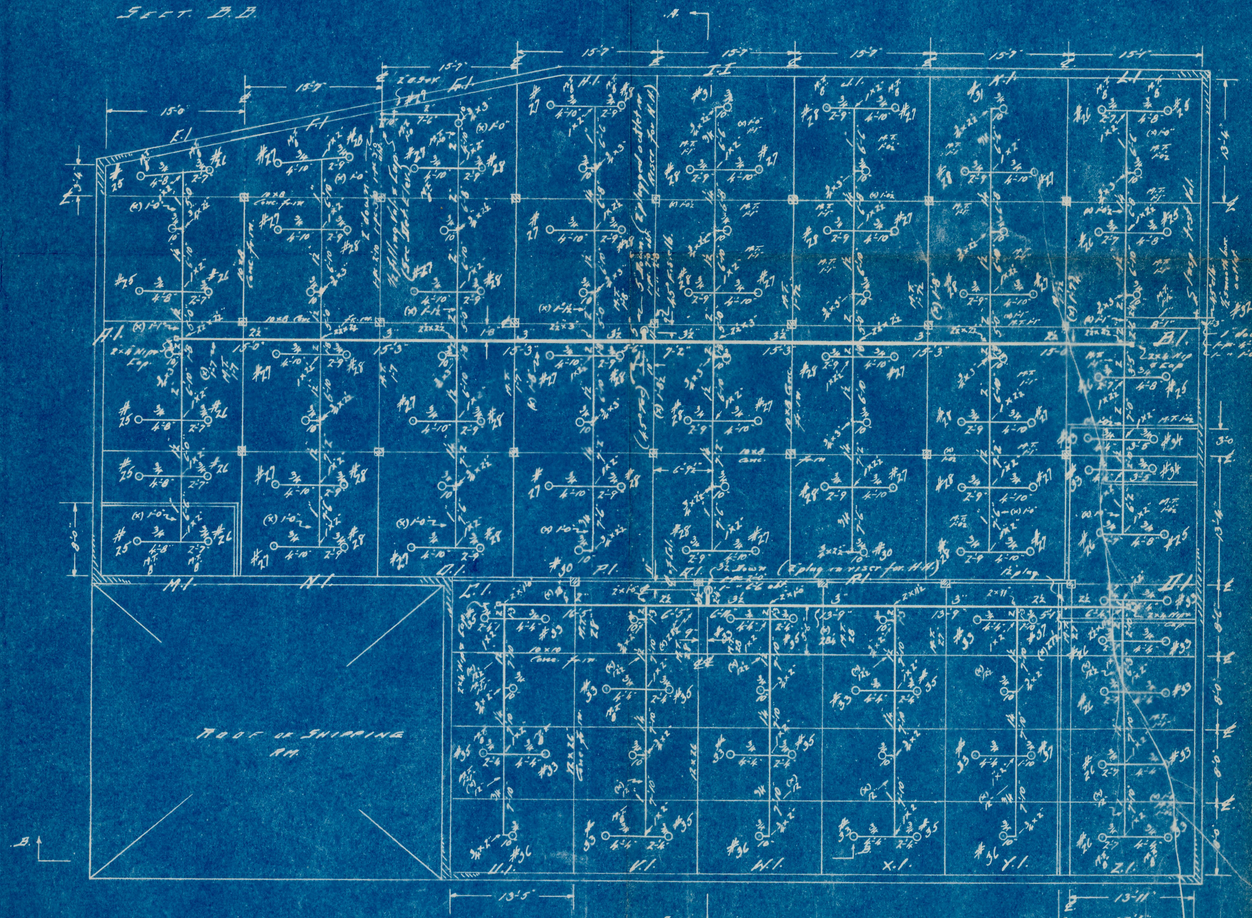

Roof or Shipping Pl.
Z.D.Box
Ref.
Ref. Plan
Ref. Plan (Pipes run under Beams)
Ref. Plan (Pipes run under Beams for H.H.)
Ref. Plan (Pipes run under Beams for H.H.)
Ref. Plan (Pipes run under Beams for H.H.

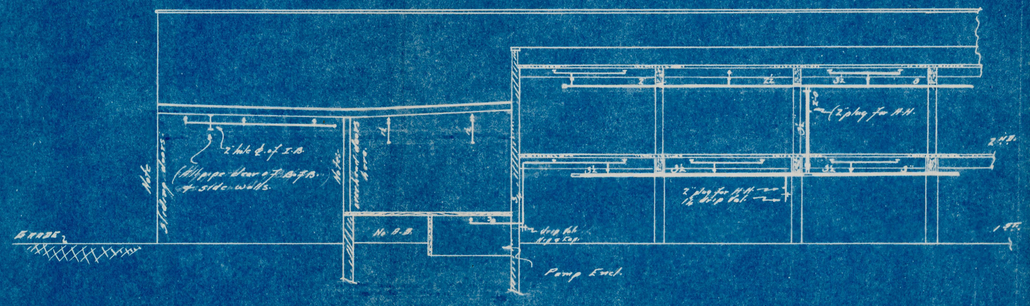

Sect. B.B.

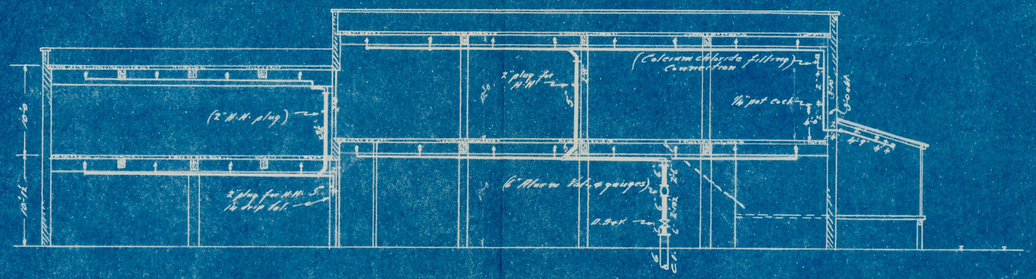

Sect. A.A.

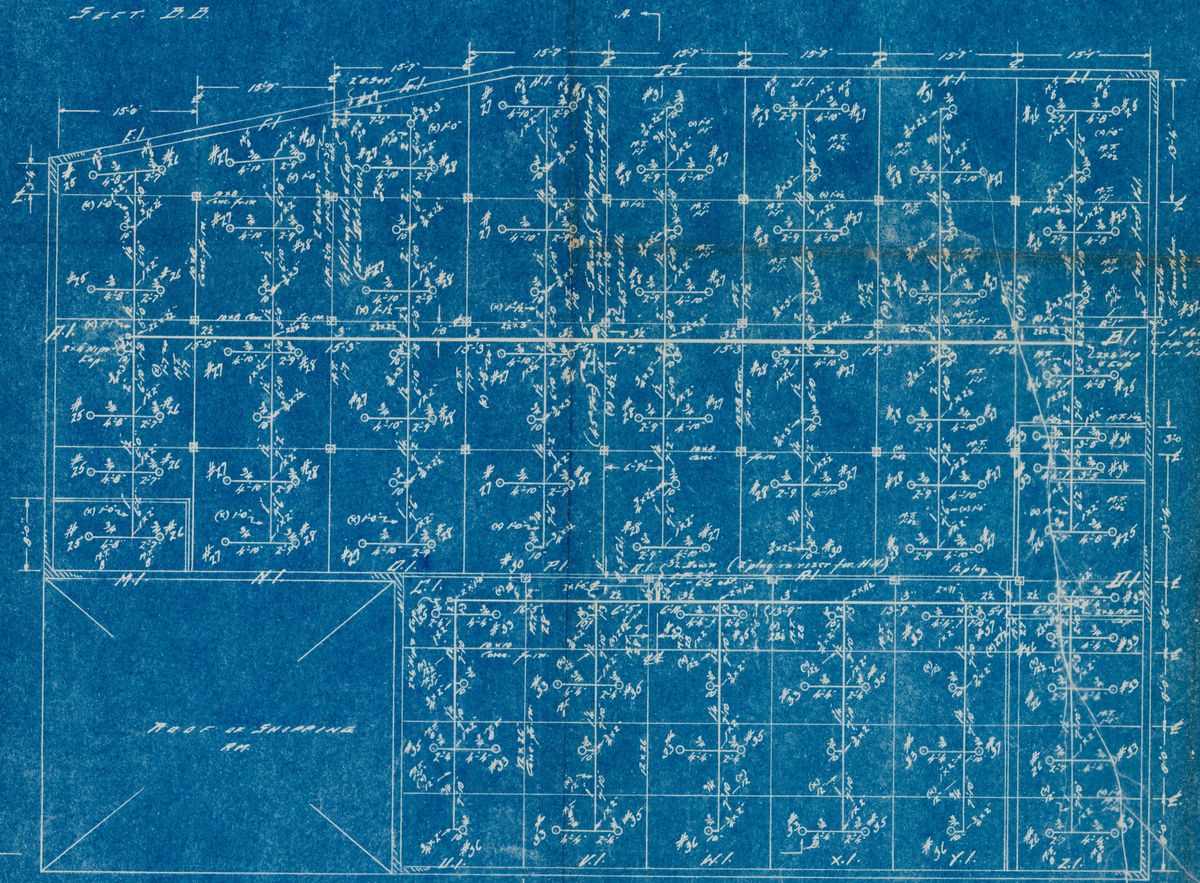

LINE NUMBER	NUMBER OF LINES	TOTAL LINES	MAIN LETTER	NUMBER OF PIECES
23-26	1	3	A1	4
27	1	26	B1	7
28	1	26	C1	5
29	1	1	H1	5
30-31	1	1	E1	3
32	1	4	F1	3
33	1	12	G1	3
34	1	2	H1	4
35	1	8	F1	3
36	1	3	J1	4
37	1	2	K1	3
			L1	5
			M1	4
			N1	4
			A1	4
			P1	3
			R1	4
			S1	3
			T1	4
			U1	4
LINE LETTER	NO. PCS.		V1	3
V1	3		W1	4
Z1	4		X1	3
			Y1	4

SPRINKLERS

○ 165°	○ 135°	● 212°	● 175°	◎ 286°	◎	◎ 360°	TOTAL
139							139

MARK PIPING FOR THIS STORY GREEN

NOTE—ALL PIPE MEASUREMENTS SHOWN ARE CUTTING DIMENSIONS. ADD 1½ INCHES TO MEASUREMENTS SHOWN TO OBTAIN THE DISTANCE BETWEEN SPRINKLERS C/L C/L.

J.L.E. PRICE & CO. LTD.
MONTREAL P.Q.

BLDG R.C.A. VICTOR CO. LTD. MONTREAL P.Q.

SECTION	STORY
N.S.E.	2 M.P.

SCALE	CONT No.	DRAWING No.	TUBE
1/8=1'0	21 H.A.S.N.	2.	

ENGINEER	DRAWN BY	DATE	CHECKED BY
W.S.H.	W.S.J.	4/6/40	
	REVISED BY		

GRINNELL COMPANY
OF CANADA, LTD.
INSTALLATON DIVISION
TORONTO, ONTARIO