



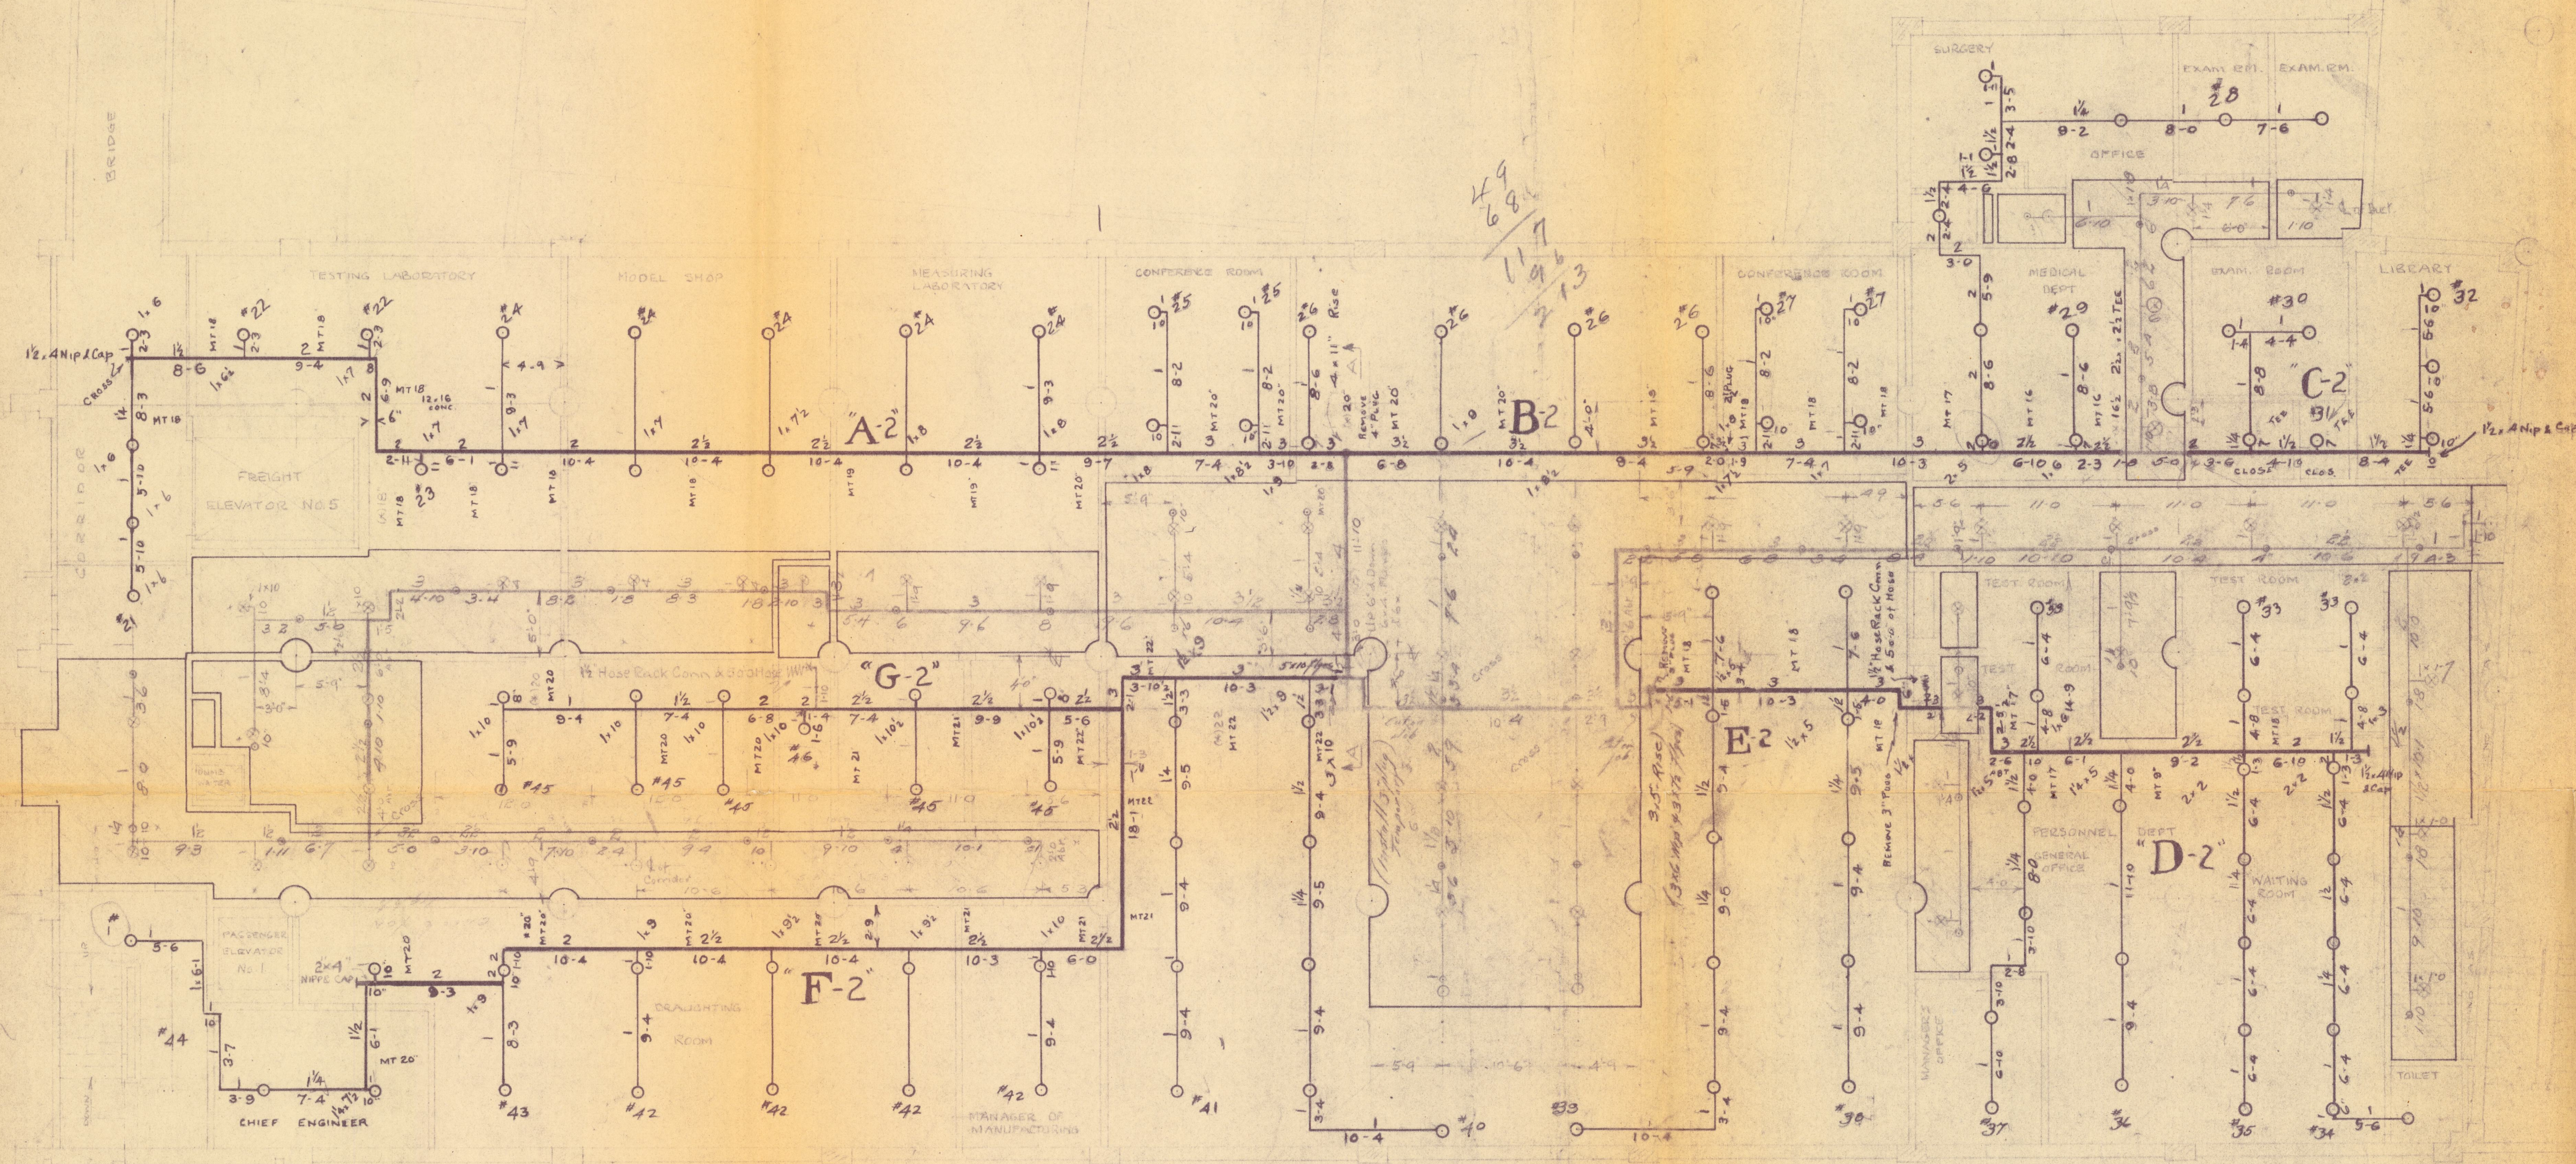

SECOND FLOOR

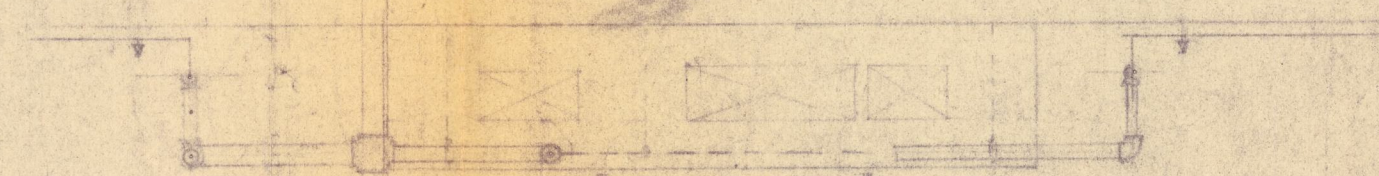

SECTION A-A

SECOND FLOOR

LINE NUMBER	NUMBER OF LINES	TOTAL LINES	MAIN LETTER	NUMBER OF PIECES	MARK PIPING
21	1	1	A-2	15	TWO DASHES WHITE
22	2	2	B-2	18	
23	1	1	C-2	4	
24	5	5	D-2	8	
25	2	2	E-2	8	
26	4	4	F-2	15	
27	2	2	G-2	7	
28-32	1	5			NUMBER OF NEW SPRINKLERS THIS FLOOR
33	3	3			
34-41	1	8			
42	4	4			
43-44	1	2			
45	4	4			
46	1	1			

26. Pipes Installed in Ducts Only

*1/4" To Be Installed when Pipe
is Re-laid. MAY 1944*

R.C.A. VICTOR CO., LTD.
LENOIR STREET,
MONTREAL, QUE.

No. 17E BUILDING
SECOND FLOOR


SCALE: 1/8"=1'-0" DATE: DECEMBER 1942

GRINNELL COMPANY OF CANADA, LTD.
INSTALLATION DIVISION
MONTREAL, QUE.

CONTRACT NO. 21 BR 761

PLAN No GG.78.5

60
34
33
119

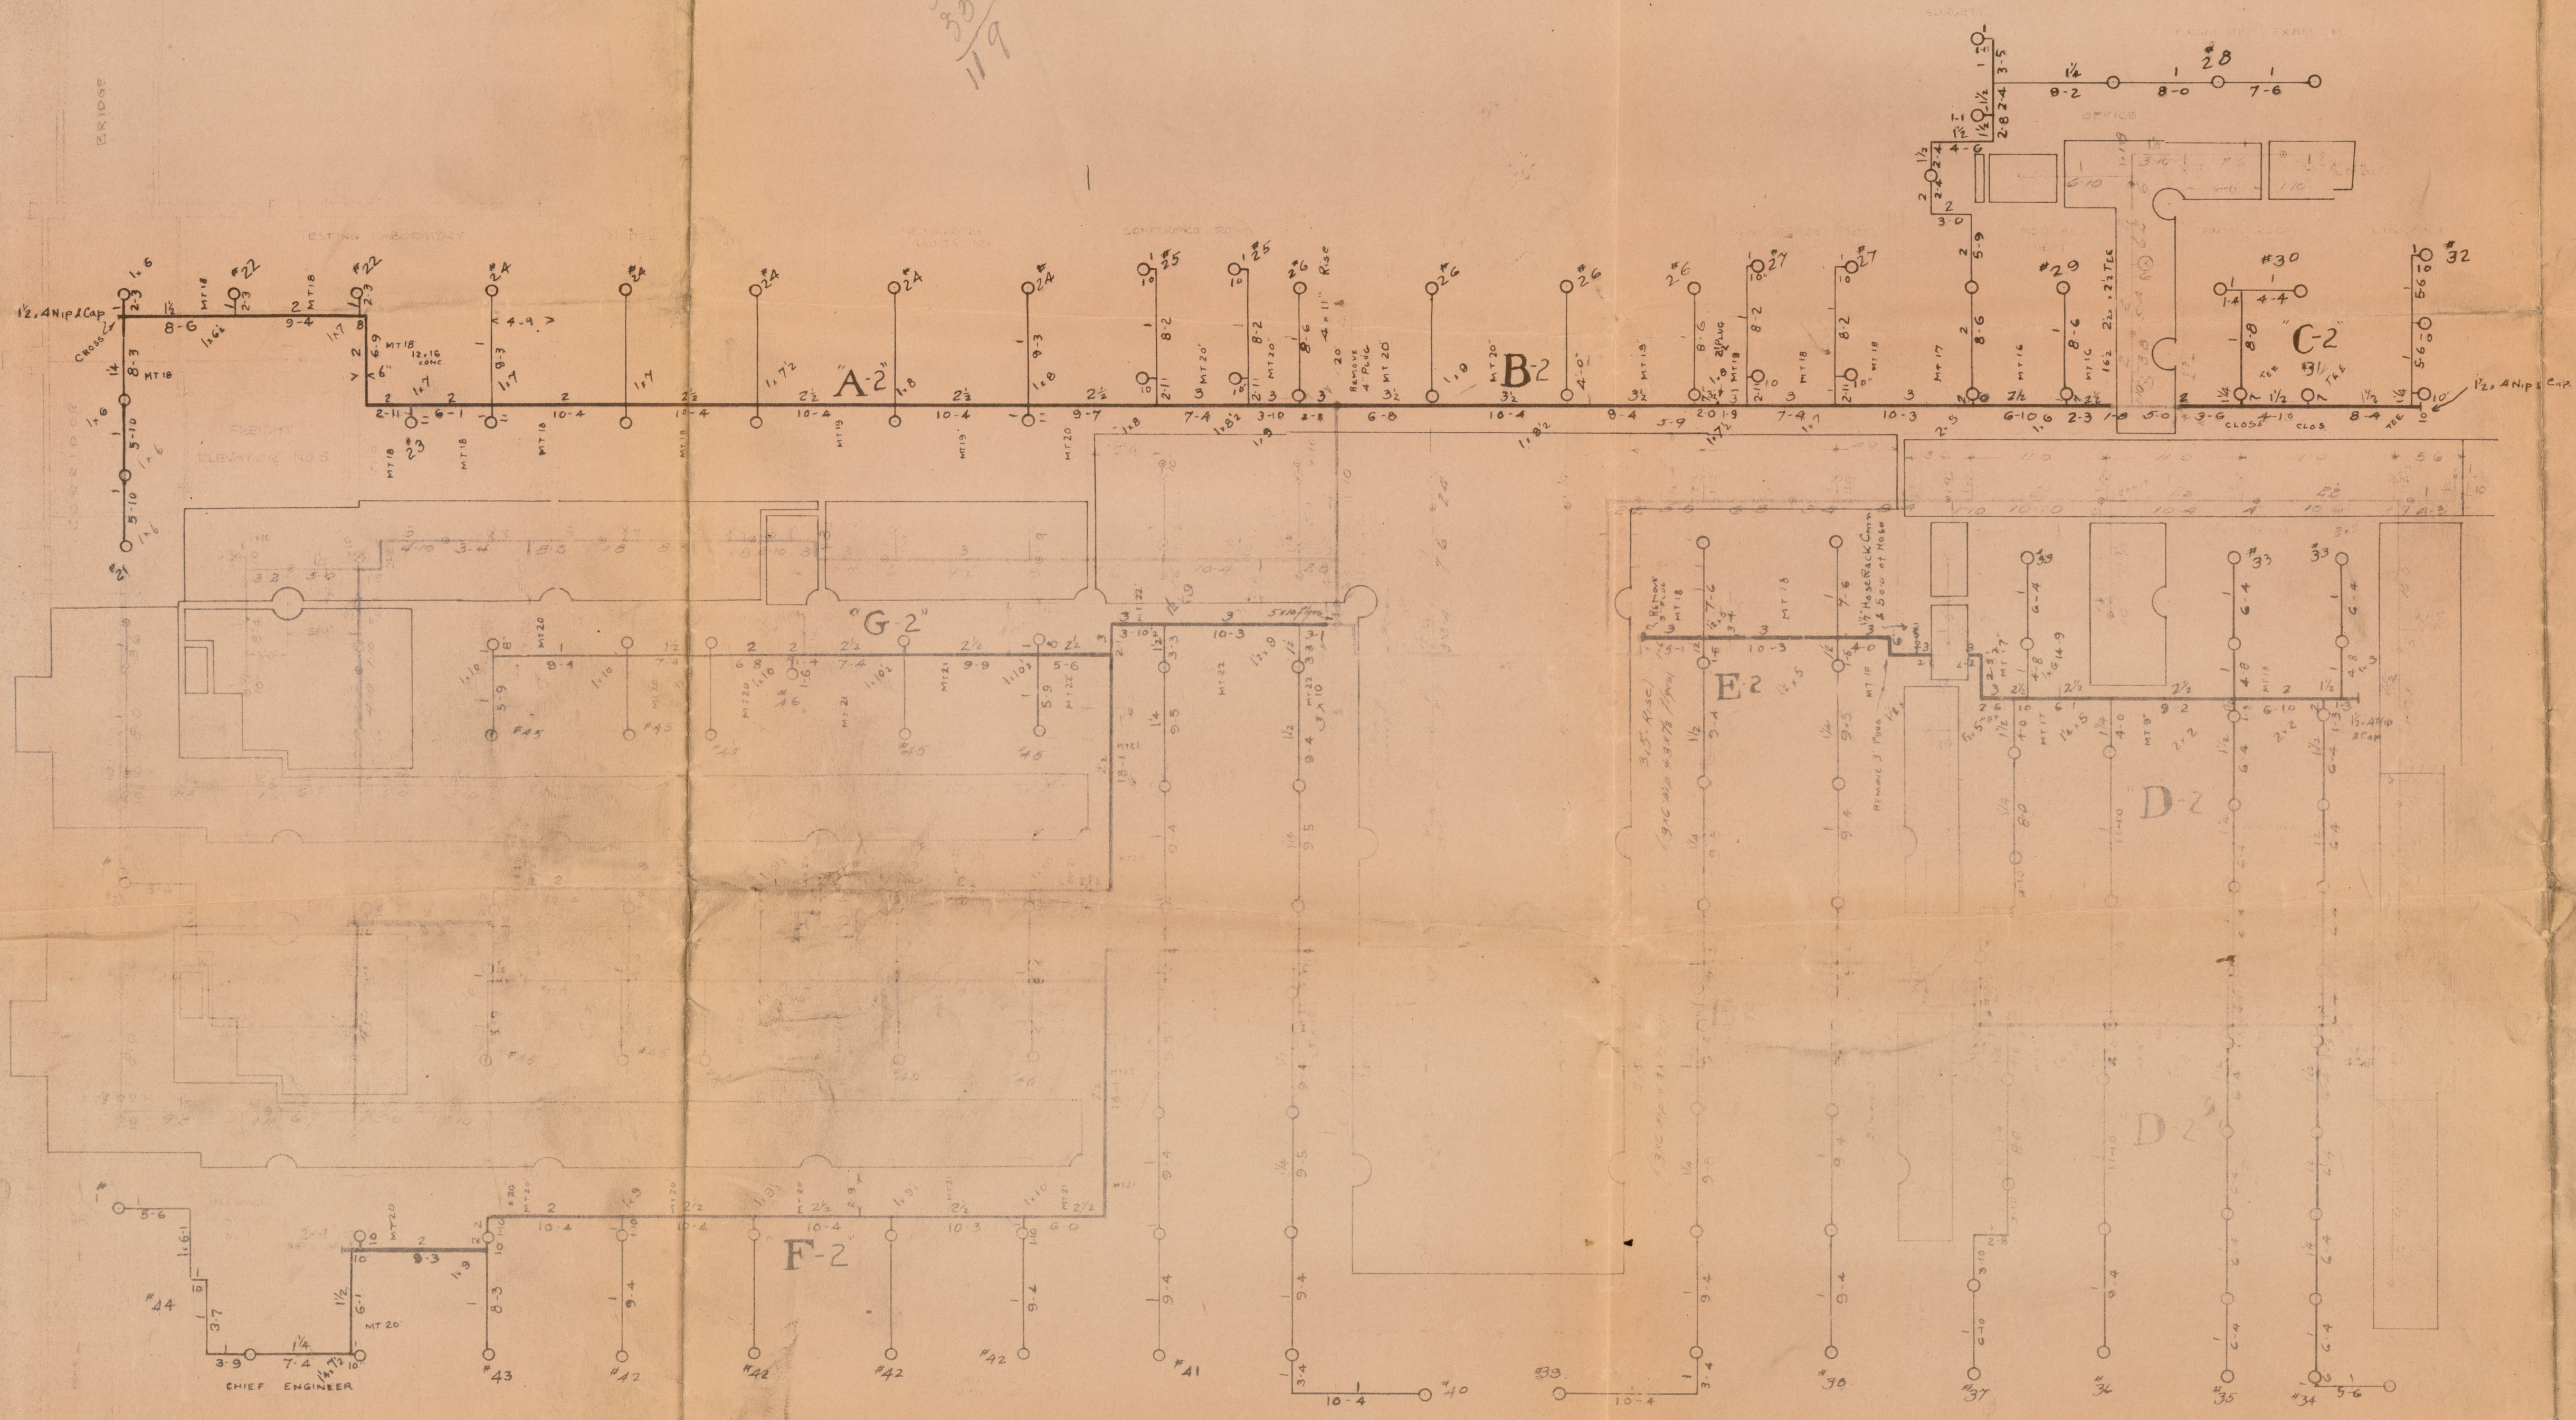


LINE NUMBER	NUMBER OF LINES	TOTAL LINES	MAIN LETTER	NUMBER OF LINES	MARK (SHEET)
21	1	1	A-2	15	
22	2	2	B-2	18	
23	1	1	C-2	4	
24	5	5	D-2	8	
25	2	2	E-2	5	
26	4	4	F-2	15	
27	2	2	G-2	7	
28-32	1	5			
33	3	3			
34-41	1	8			
42	4	4			
43-45	1	2			
46	1	1			

SECOND FLOOR

96 spec. installed by Ducts Only

R. C. AVICTOR CO. LTD.
 LENCOR STREET,
 MONTREAL, QUE.
 NO 17E BUILDING
 SECOND FLOOR
 SCALE 1/8" = 1'-0" DATE: DECEMBER 1940
 QUINCY COMPANY OF CANADA LTD.
 MONTREAL, QUE.

761

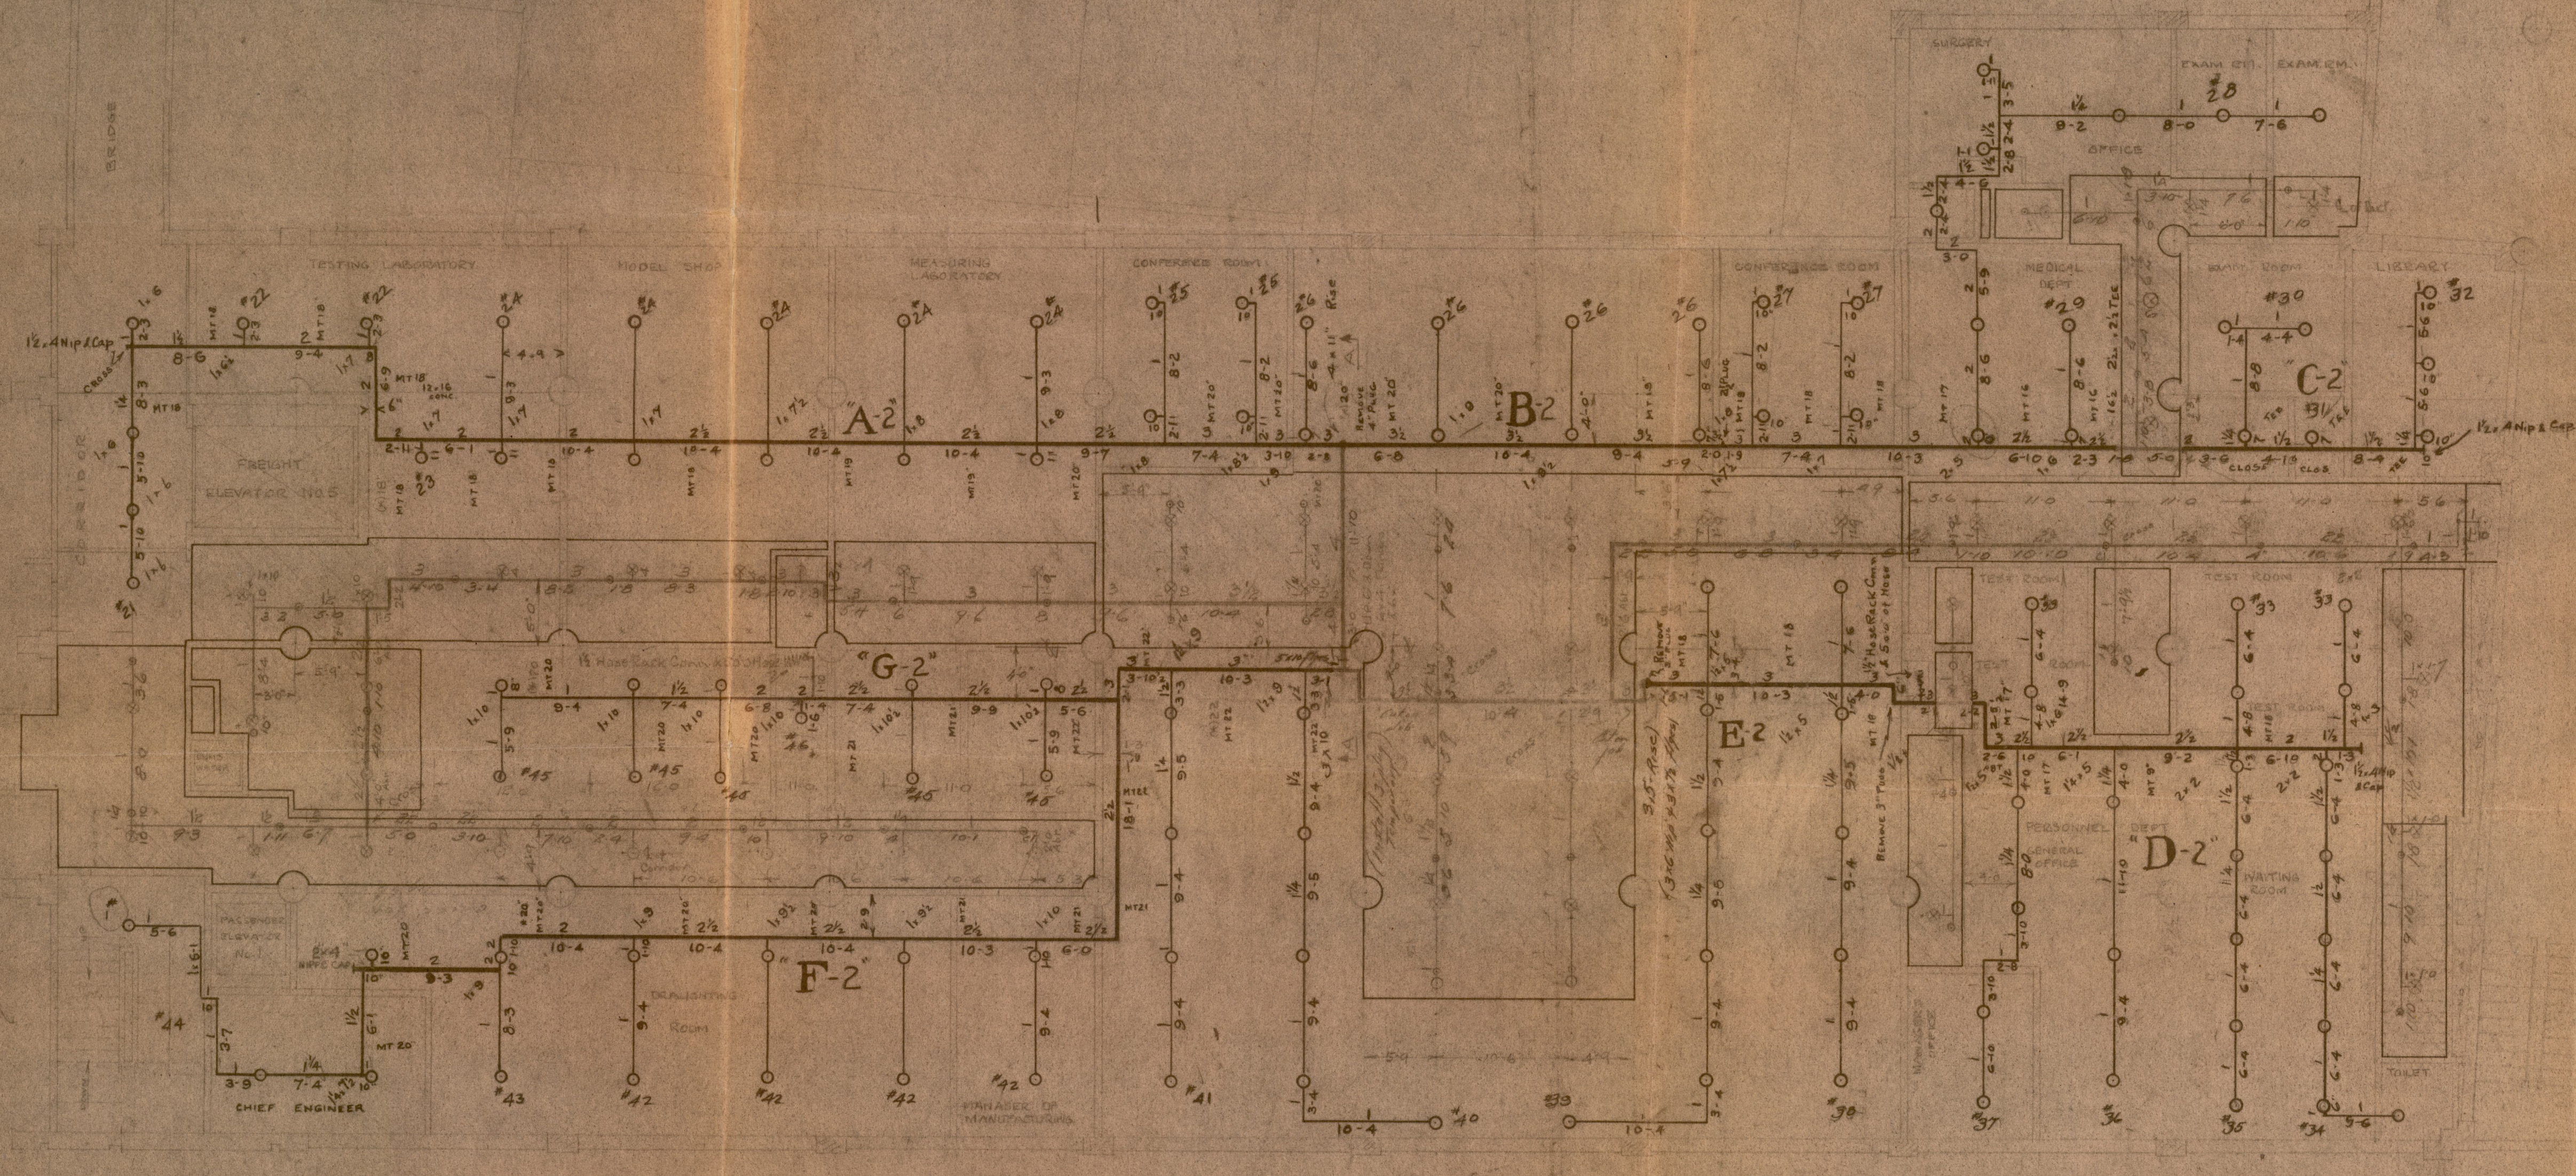


EXISTING BUILDING NO. 5

SECOND FLOOR					
LINE NUMBER	NUMBER OF LINES	TOTAL LINES	MAIN LETTER	NUMBER OF PIPES	MARK PIPING
21	1	1	A-2	15	TWO DASHES WHITE
22	2	2	B-2	18	
23	1	1	C-2	4	
24	5	5	D-2	8	
25	2	2	E-2	9	
26	4	4	F-2	15	NUMBER OF NEW SPRINKLERS THIS FLOOR
27	2	2	G-2	7	
28	1	1		1	
33	3	3		3	
34	4	4		4	
42	4	4		4	
43	2	2		2	
44	4	4		4	
45	1	1		1	

3/4" 10" Rnds on Lines 2H

SECOND FLOOR

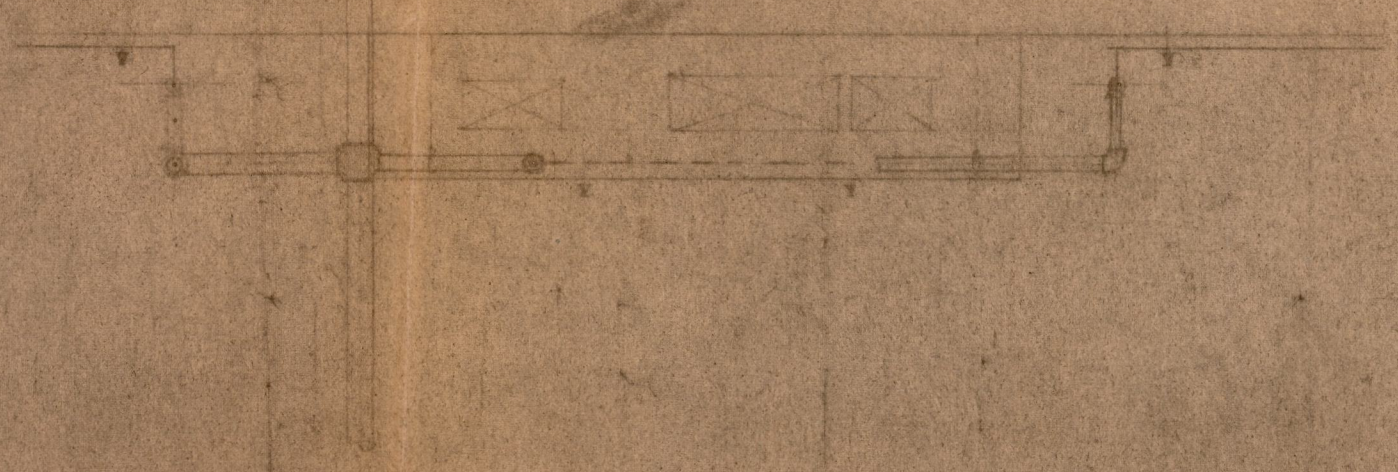

SECTION A-A

76 pipes installed in ducts only

114 to be installed when pipe is installed May 1944

R. C. A. VICTOR CO., LTD.
LENOIR STREET,
MONTREAL, QUE.

NO. 17E BUILDING
SECOND FLOOR

SCALE: 3/16" = 1'-0" DATE: DECEMBER 1942

GRINNELL COMPANY OF CANADA, LTD.
INSTALLATION DIVISION
MONTREAL, QUE.

CONTRACT NO. 2 761

PLAN NO. GC 78-5